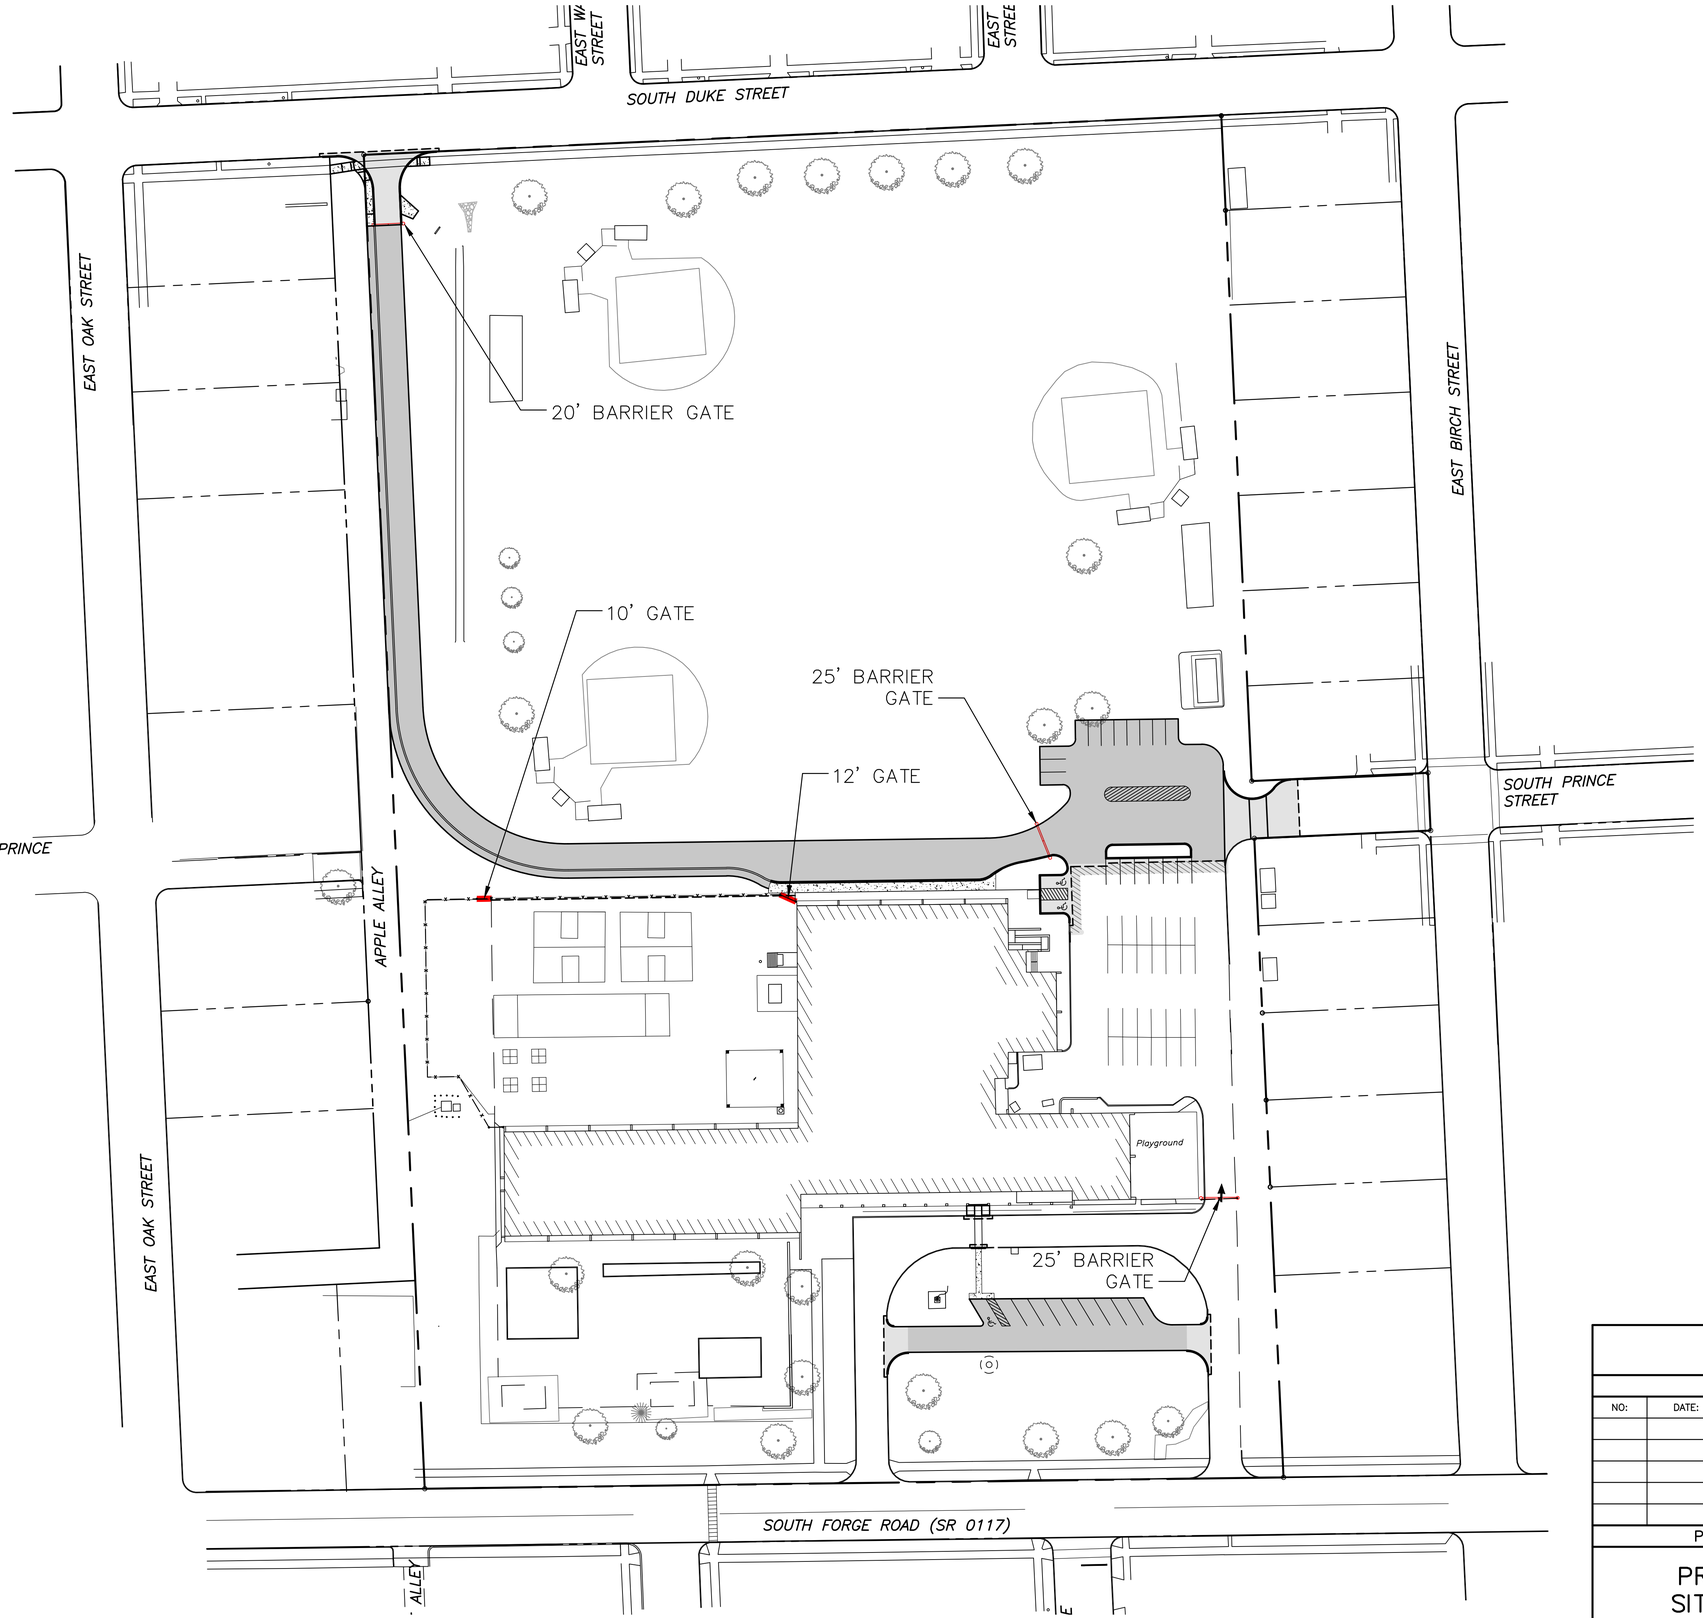

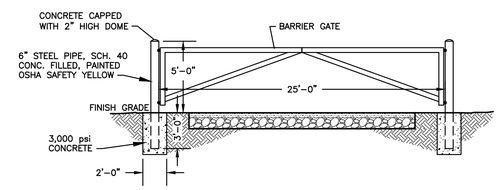

25' BARRIER GATE DETAIL
NOT TO SCALE

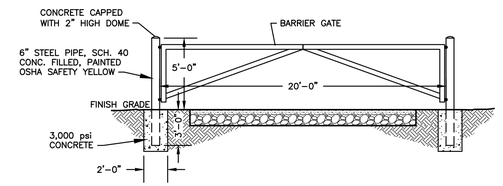

20' BARRIER GATE DETAIL
NOT TO SCALE

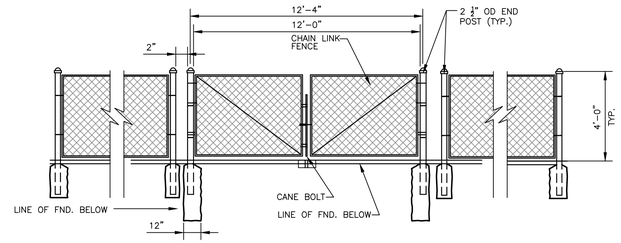

12'-0" SWING GATE
NOT TO SCALE

ENGINEER/ SURVEYOR:
EEI
EVANS ENGINEERING, INC.
CONSULTING ENGINEERS
2793 Old Post Road, Harrisburg, PA. 17110 @ (717)541-1580
Fax:(717)541-1583 * evanseng@evanseng.com

OWNER:
Palmyra Area School District
1125 Park Drive
Palmyra, PA 17078
717-838-3144
www.pasd.us

PLAN REVISIONS

NO:	DATE:	DESCRIPTION:

PLAN SHEET: PROPOSED SITE GATES

SHEET NO.

STORMWATER MANAGEMENT SITE PLAN
FOR
FORGE ROAD ELEMENTARY SCHOOL
PROPOSED ACCESS DRIVE AND SITE MODIFICATIONS
BOROUGH OF PALMYRA
LEBANON COUNTY, PA

SCALE: 50 0 50 100
DATE: 04/15/2019

This drawing is the property of EVANS ENGINEERING, INC., and shall not be reproduced, copied, lent or disposed of directly or indirectly nor used for any purpose other than that for which it is specifically furnished and must be returned to EVANS ENGINEERING, INC., on completion of work, if requested.
Copyright © EVANS ENGINEERING, INC.

\\EESERV1\Company\Civ Proj\Reynolds\PASD Forge Road - 17146\Acad\g17146Boreal.dwg, 4/26/2019 2:29:09 PM, <JKW>